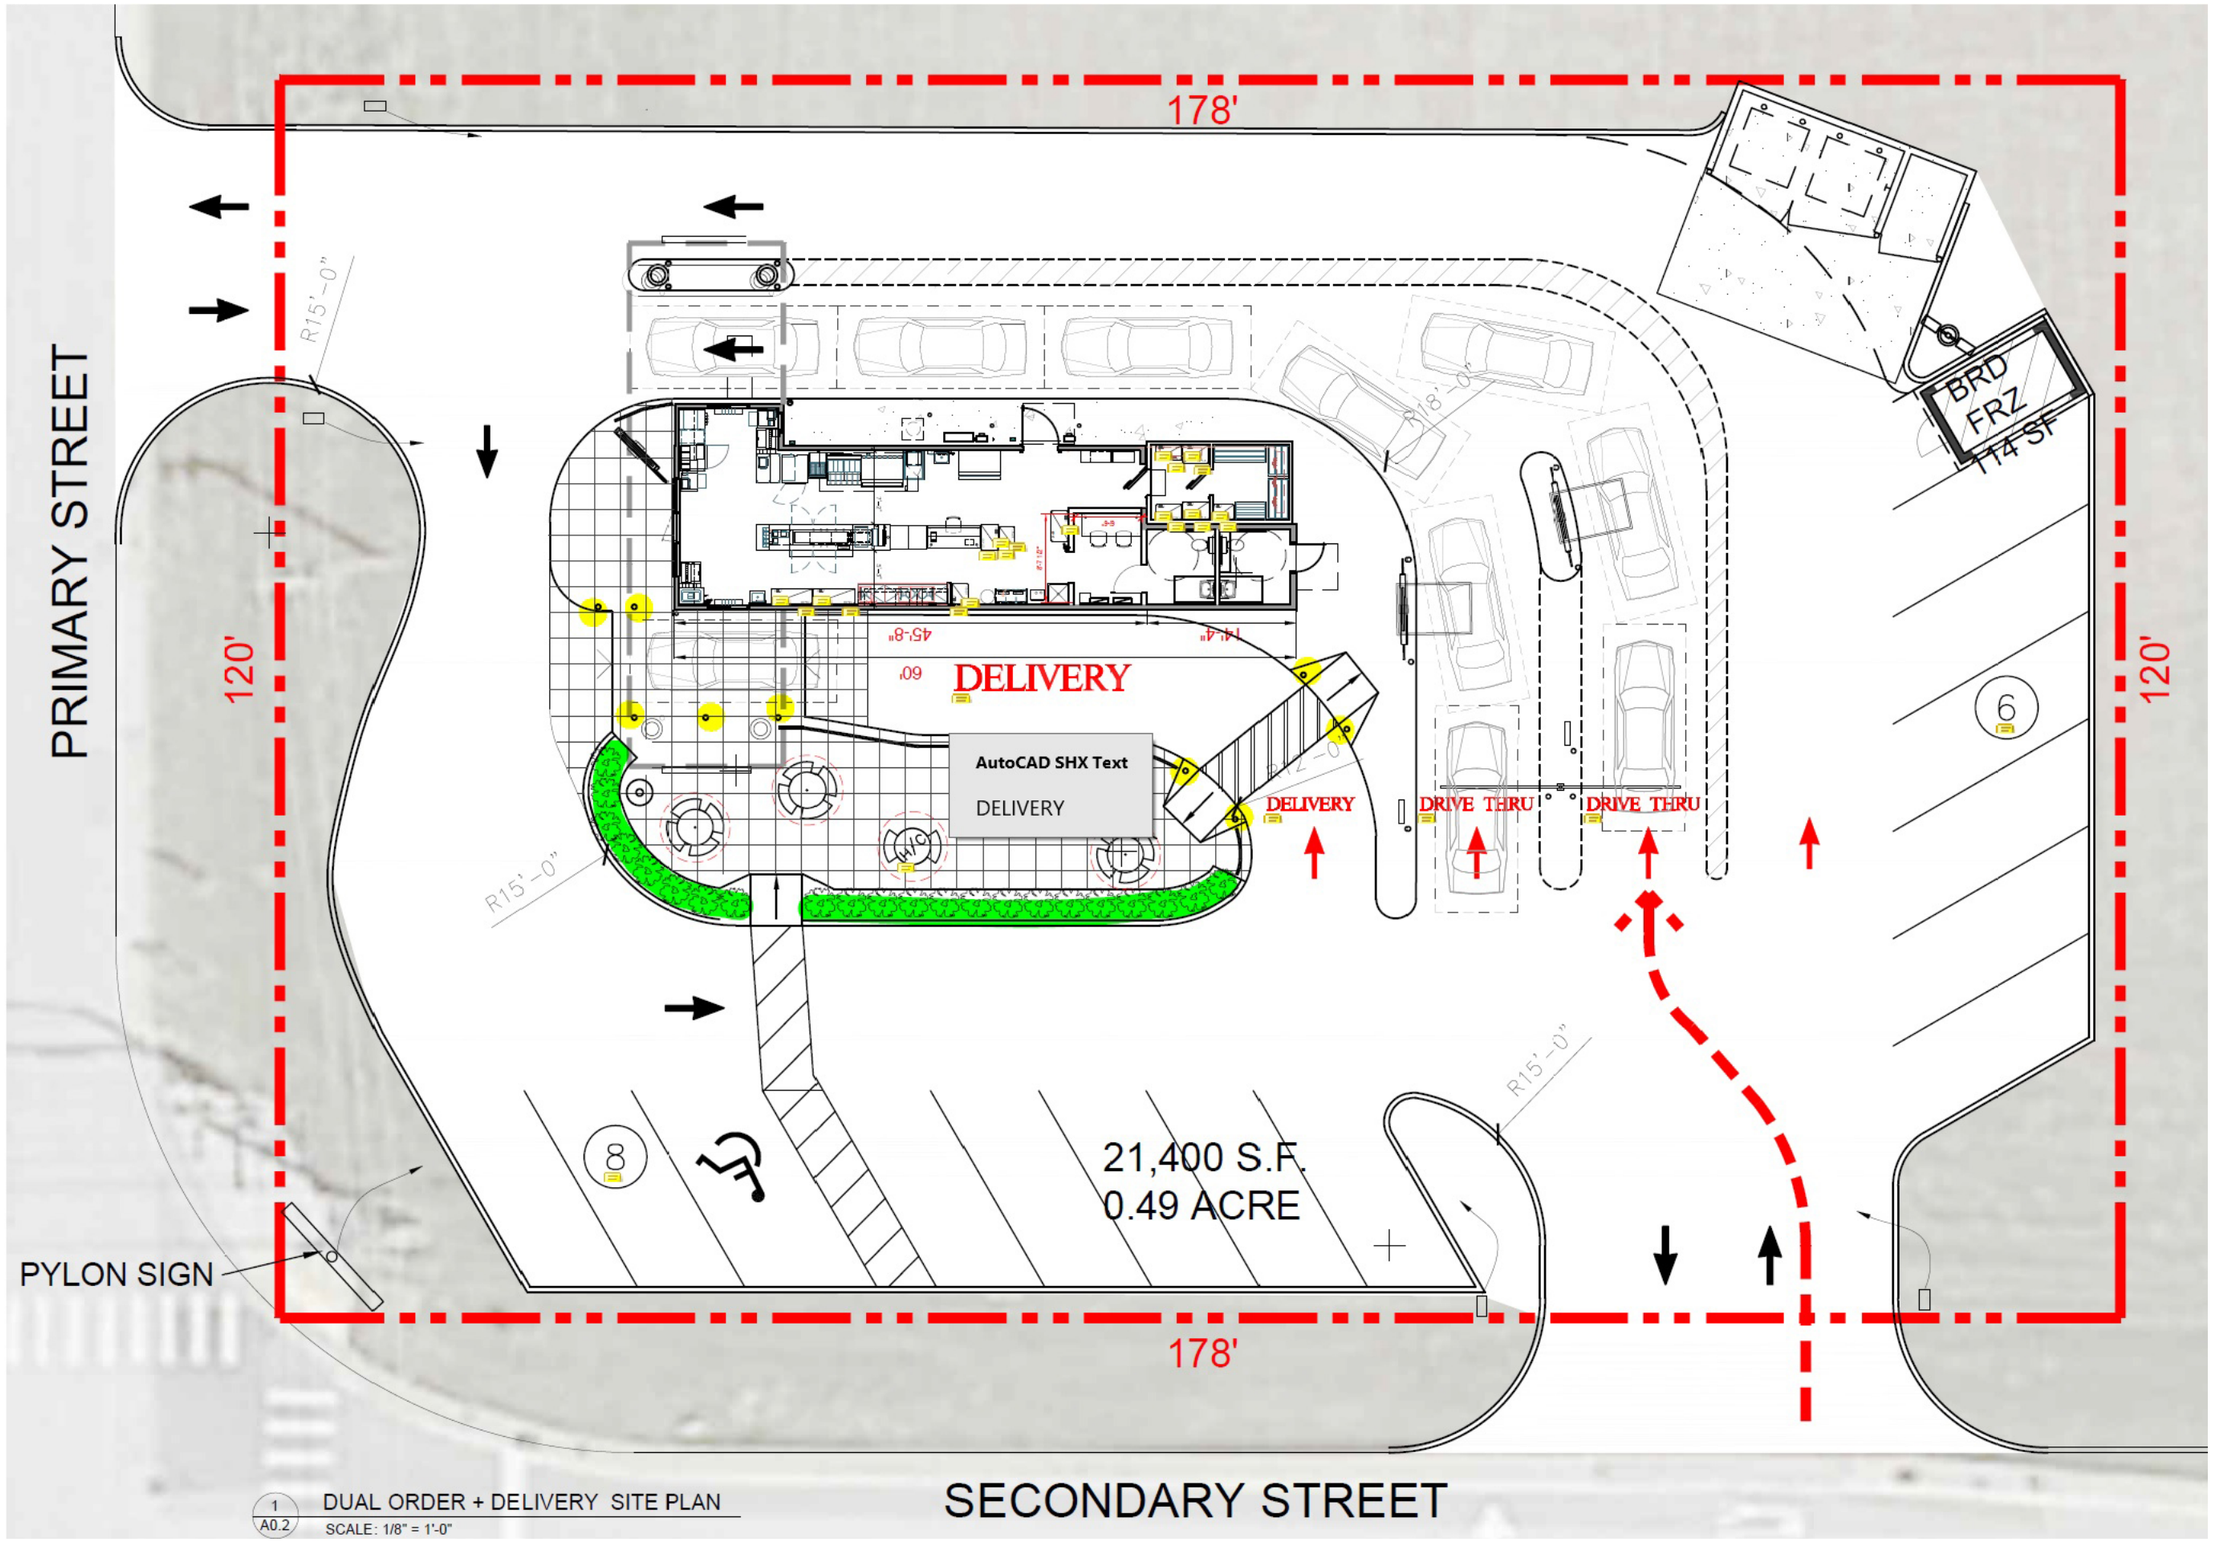

1 A0.2 DUAL ORDER + DELIVERY SITE PLAN

SCALE: 1/8" = 1'-0"